
Whitehall Farm class Q prior approval consent


Key:

Demolish

Exclude

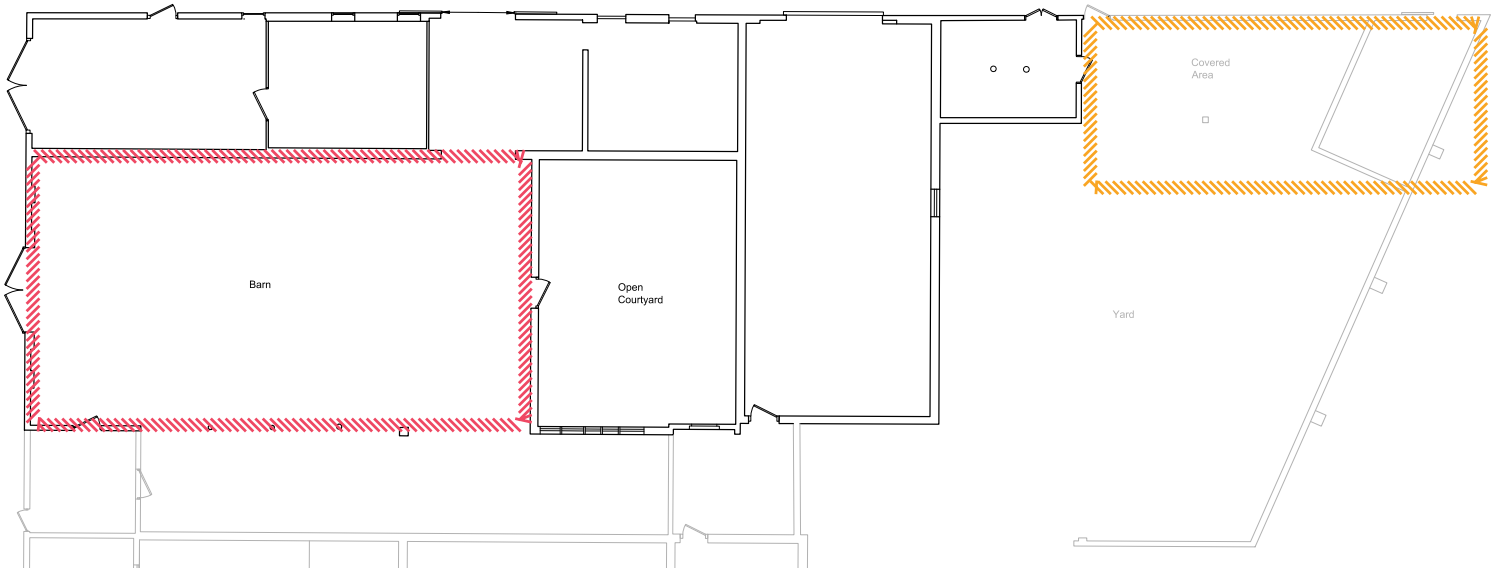

Barn 1 Existing and proposed floor plans

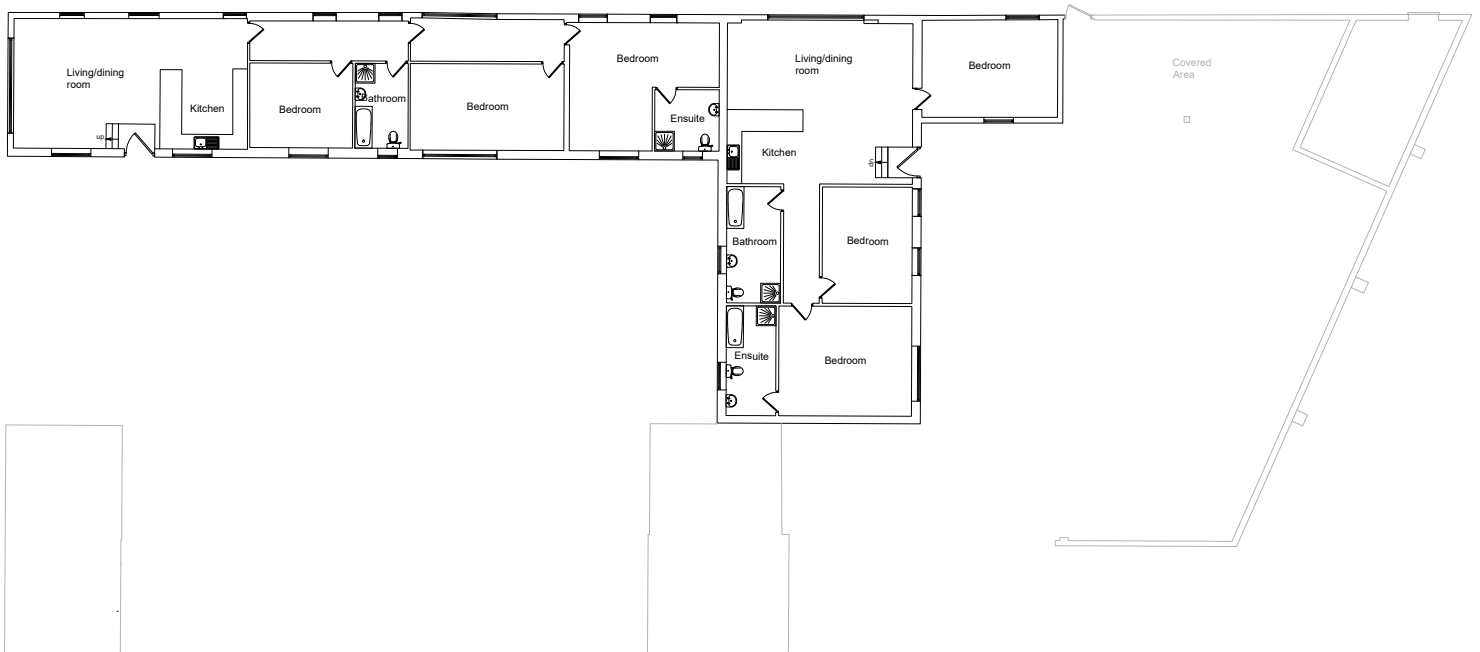


norse group

Whitehall Farm class Q prior approval consent


Key:


Demolish

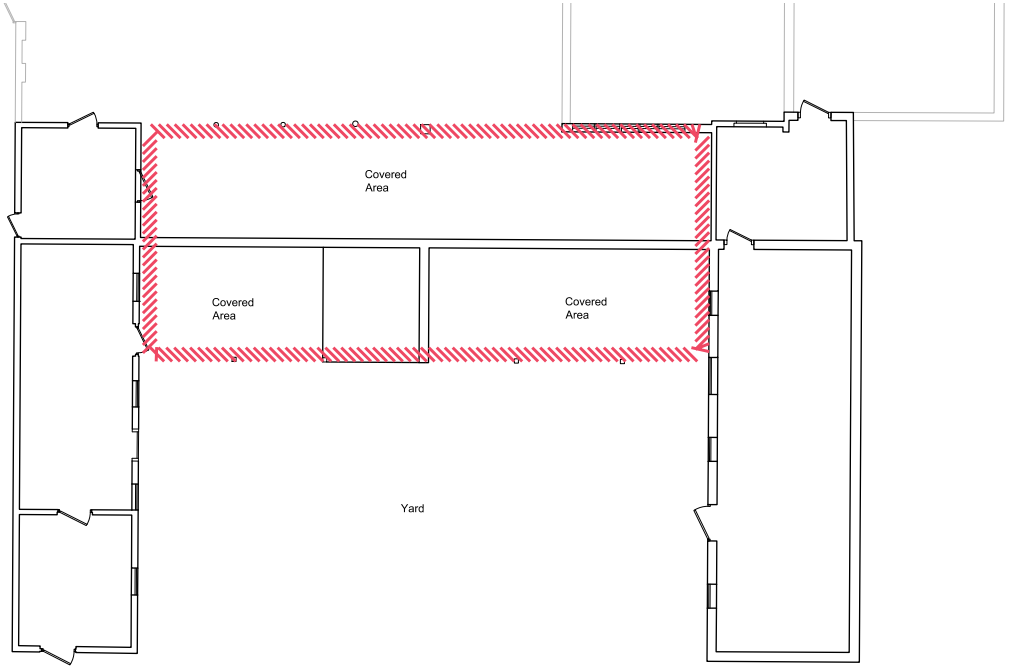

Barn 2

Existing and proposed floor plans

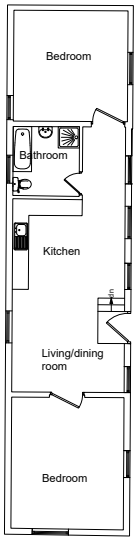

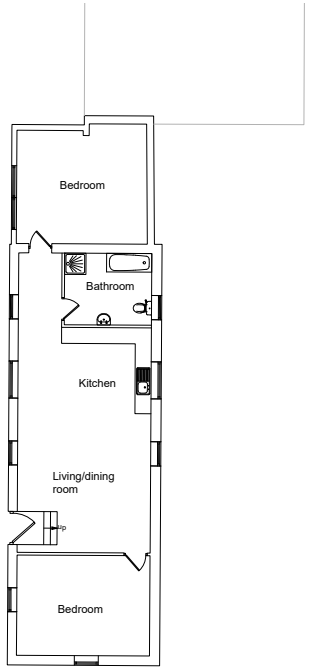

norse group